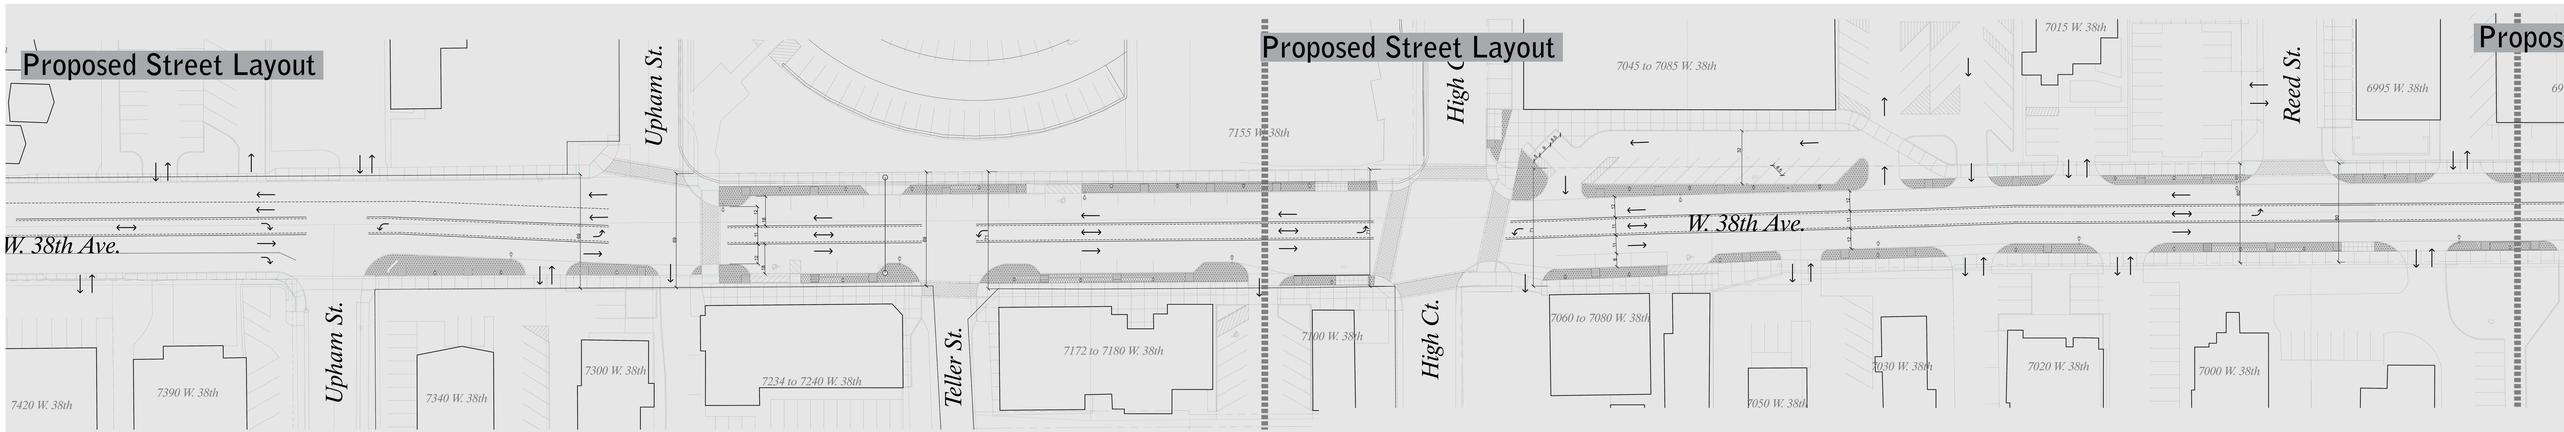

City of Wheat Ridge

Ridge to 38

38th Avenue Streetscape Concept Design

Updated: 11 April; 6 May 2014
1 April 2014
prepared by:
entelechy
taking potential to reality

Existing Condition (pre-restriping)
Quay St.
Pierce St.
Pierce St.
Existing Condition (pre-restriping)
Otis St.
Newland St.
Marshall St.
Marshall St.

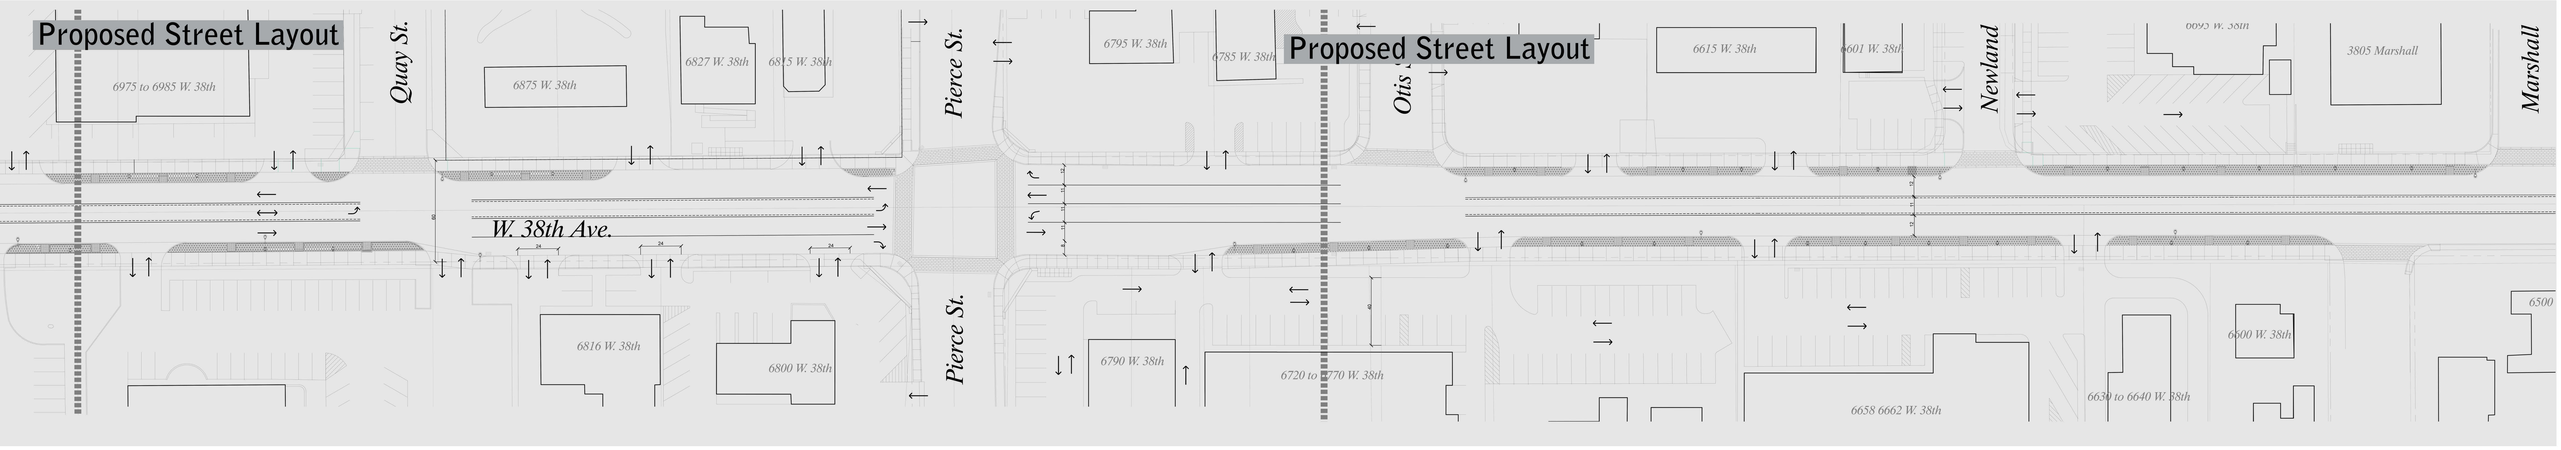
Proposed Street Layout
6975 to 6985 W. 38th
Quay St.
6875 W. 38th
6827 W. 38th
6815 W. 38th
Pierce St.
6795 W. 38th
6785 W. 38th
Proposed Street Layout
6615 W. 38th
6601 W. 38th
Newland
3805 Marshall
Marshall
W. 38th Ave.
6816 W. 38th
6800 W. 38th
Pierce St.
6790 W. 38th
6720 to 6770 W. 38th
6658 6662 W. 38th
6630 to 6640 W. 38th
6600 W. 38th
6500