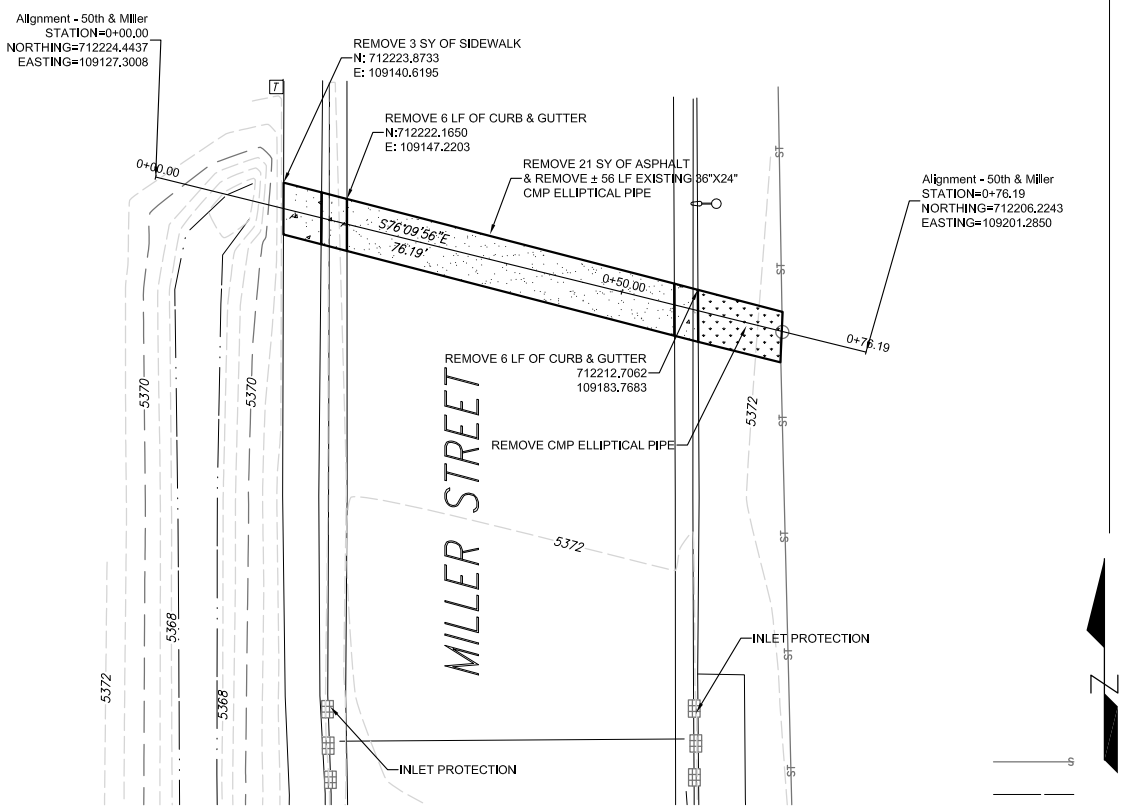

DEMOLITION PLAN

0 10 20 Feet

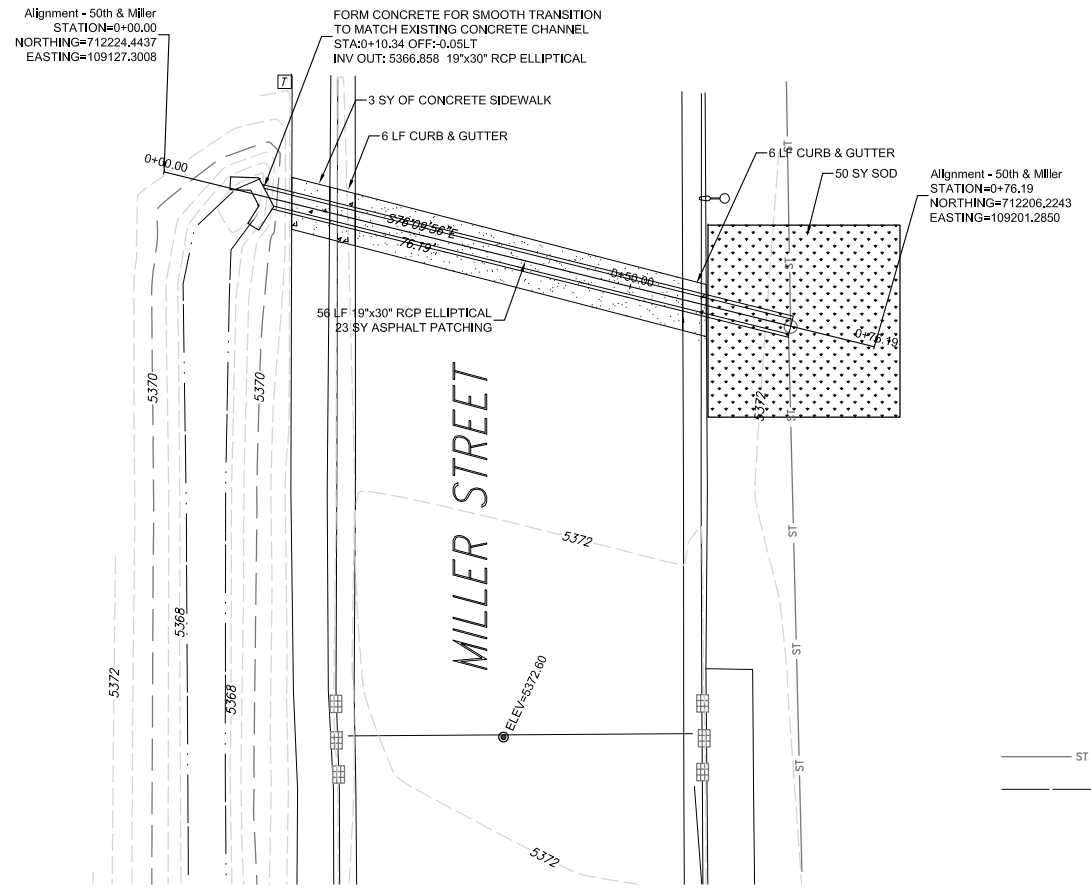

PLAN VIEW

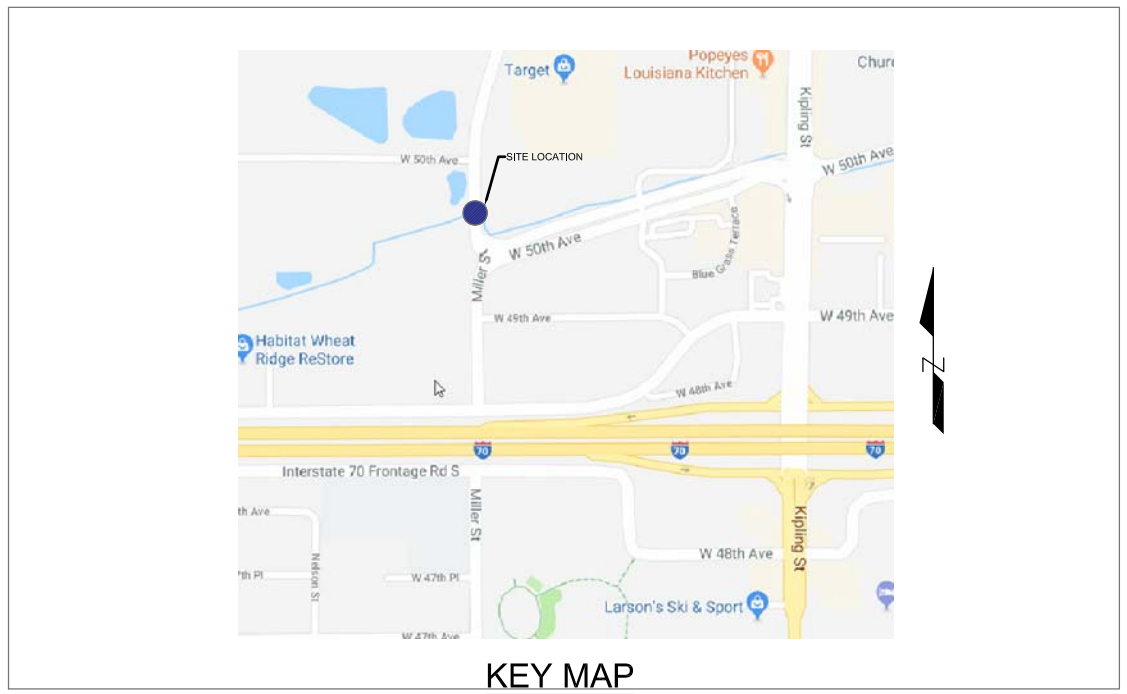

KEY MAP

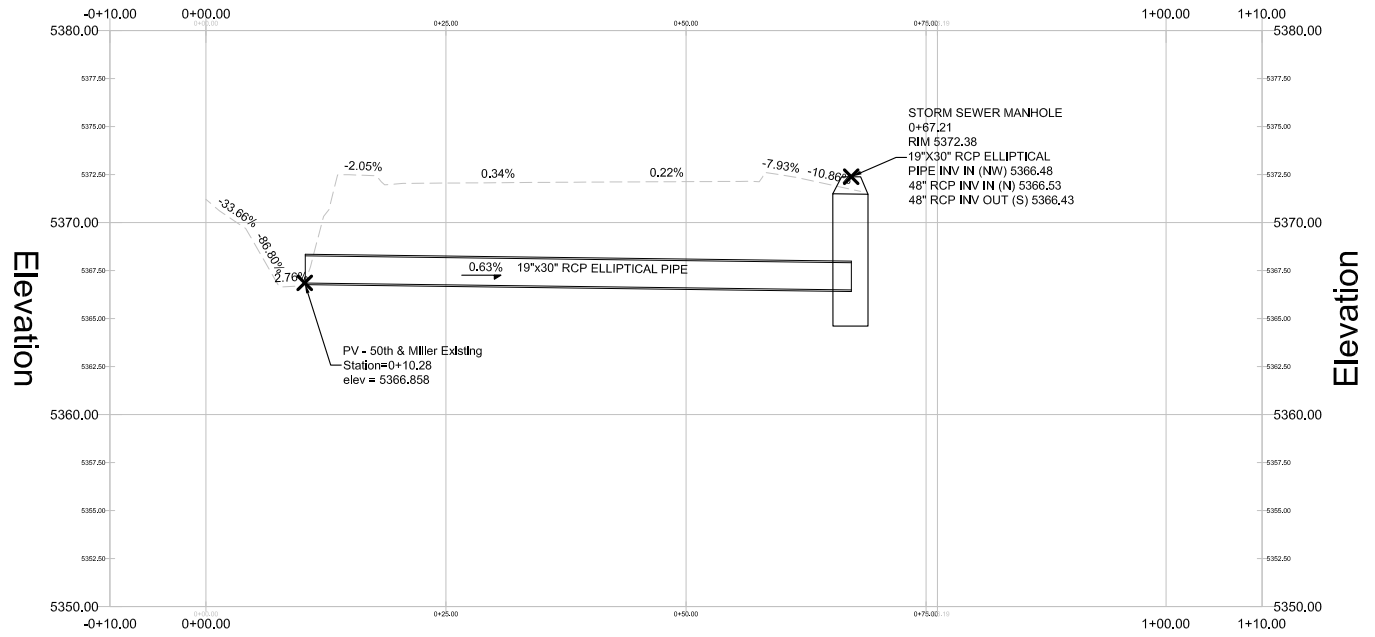

PROFILE VIEW

NO.	REVISIONS	DATE	INIT.

DRAWN BY

DESIGN BY

CHK'D BY

APPROVED

SCALES
HORIZ. 1" = 30'
VERT.

CALL UTILITY NOTIFICATION CENTER OF COLORADO
1-800-922-1987
CALL 2-BUSINESS DAYS IN ADVANCE BEFORE YOU DIG, GRADE OR EXCAVATE FOR THE MARKING OF UNDERGROUND MEMBER UTILITIES

City of Wheat Ridge
DEPARTMENT OF PUBLIC WORKS
7500 WEST 29TH AVENUE
WHEAT RIDGE, COLORADO 80033
TELEPHONE: (303) 235-2861
FAX: (303) 235-2857

COLORADO REGISTERED 35639 PROFESSIONAL ENGINEER

D-01-17 Misc Drainage
W 50th Ave and Miller St

SHEETS